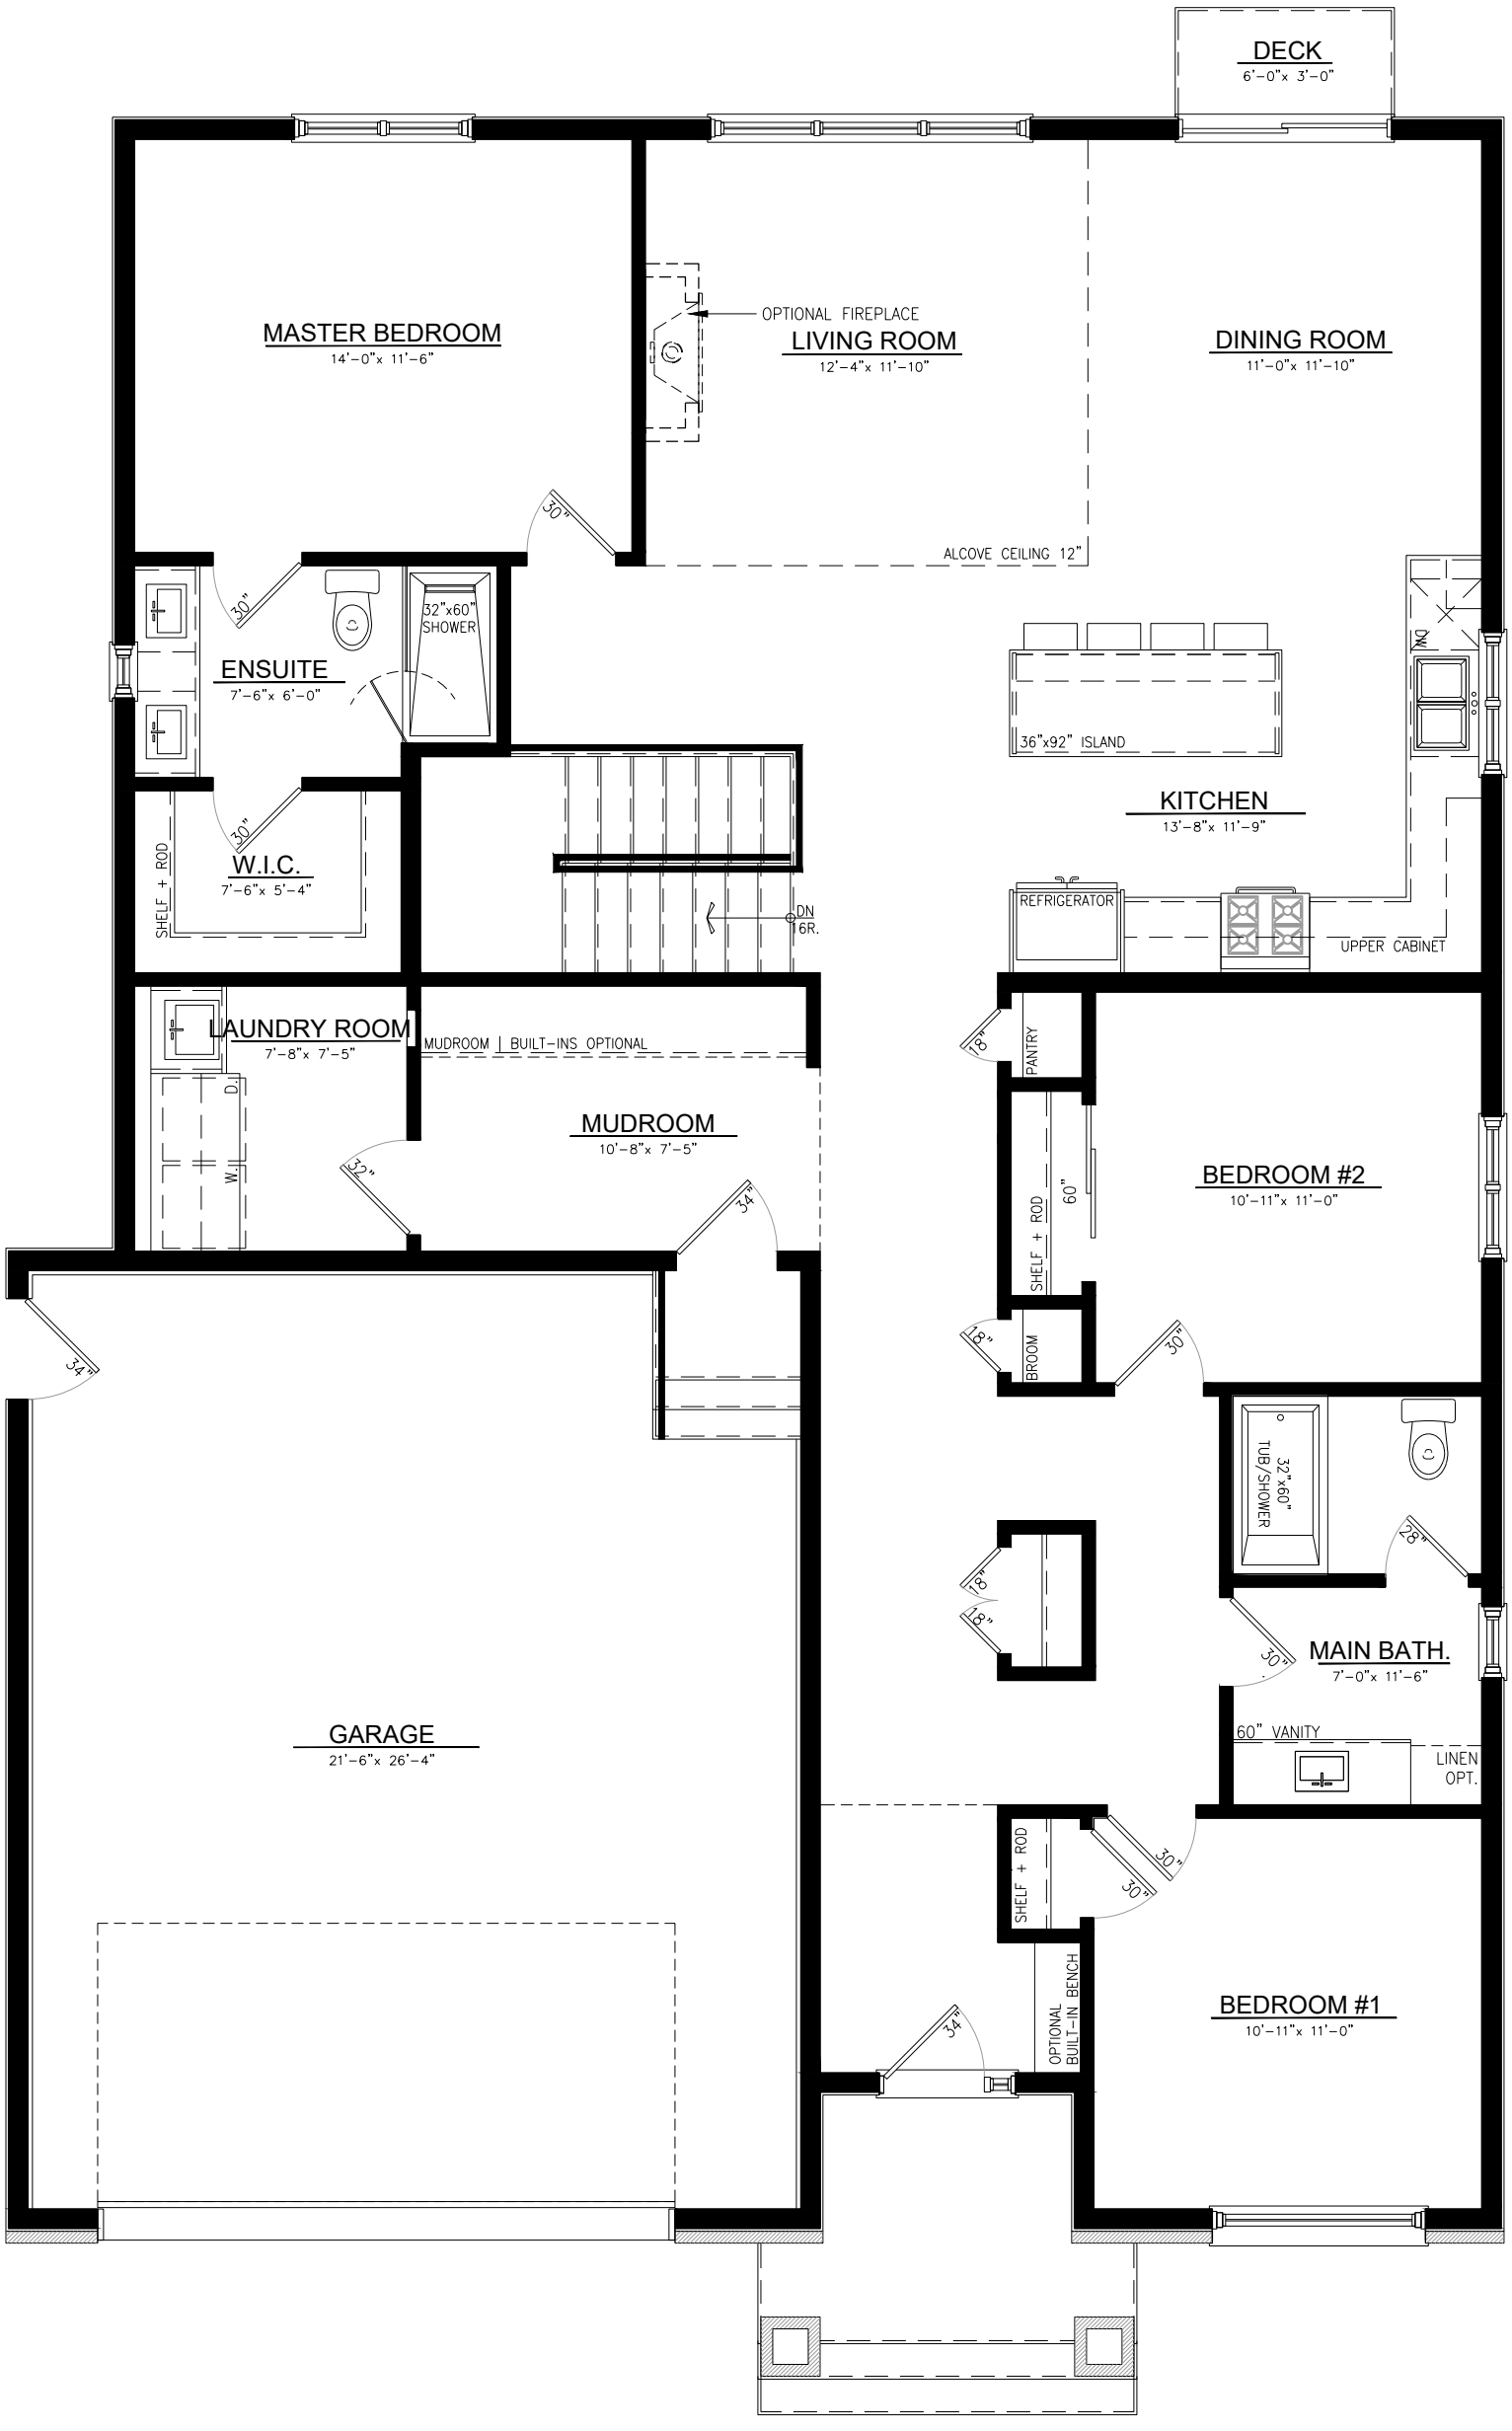

GROUND FLOOR PLAN - AMBROSIA

SCALE: 3/16" = 1'-0" | 1773 SQFT