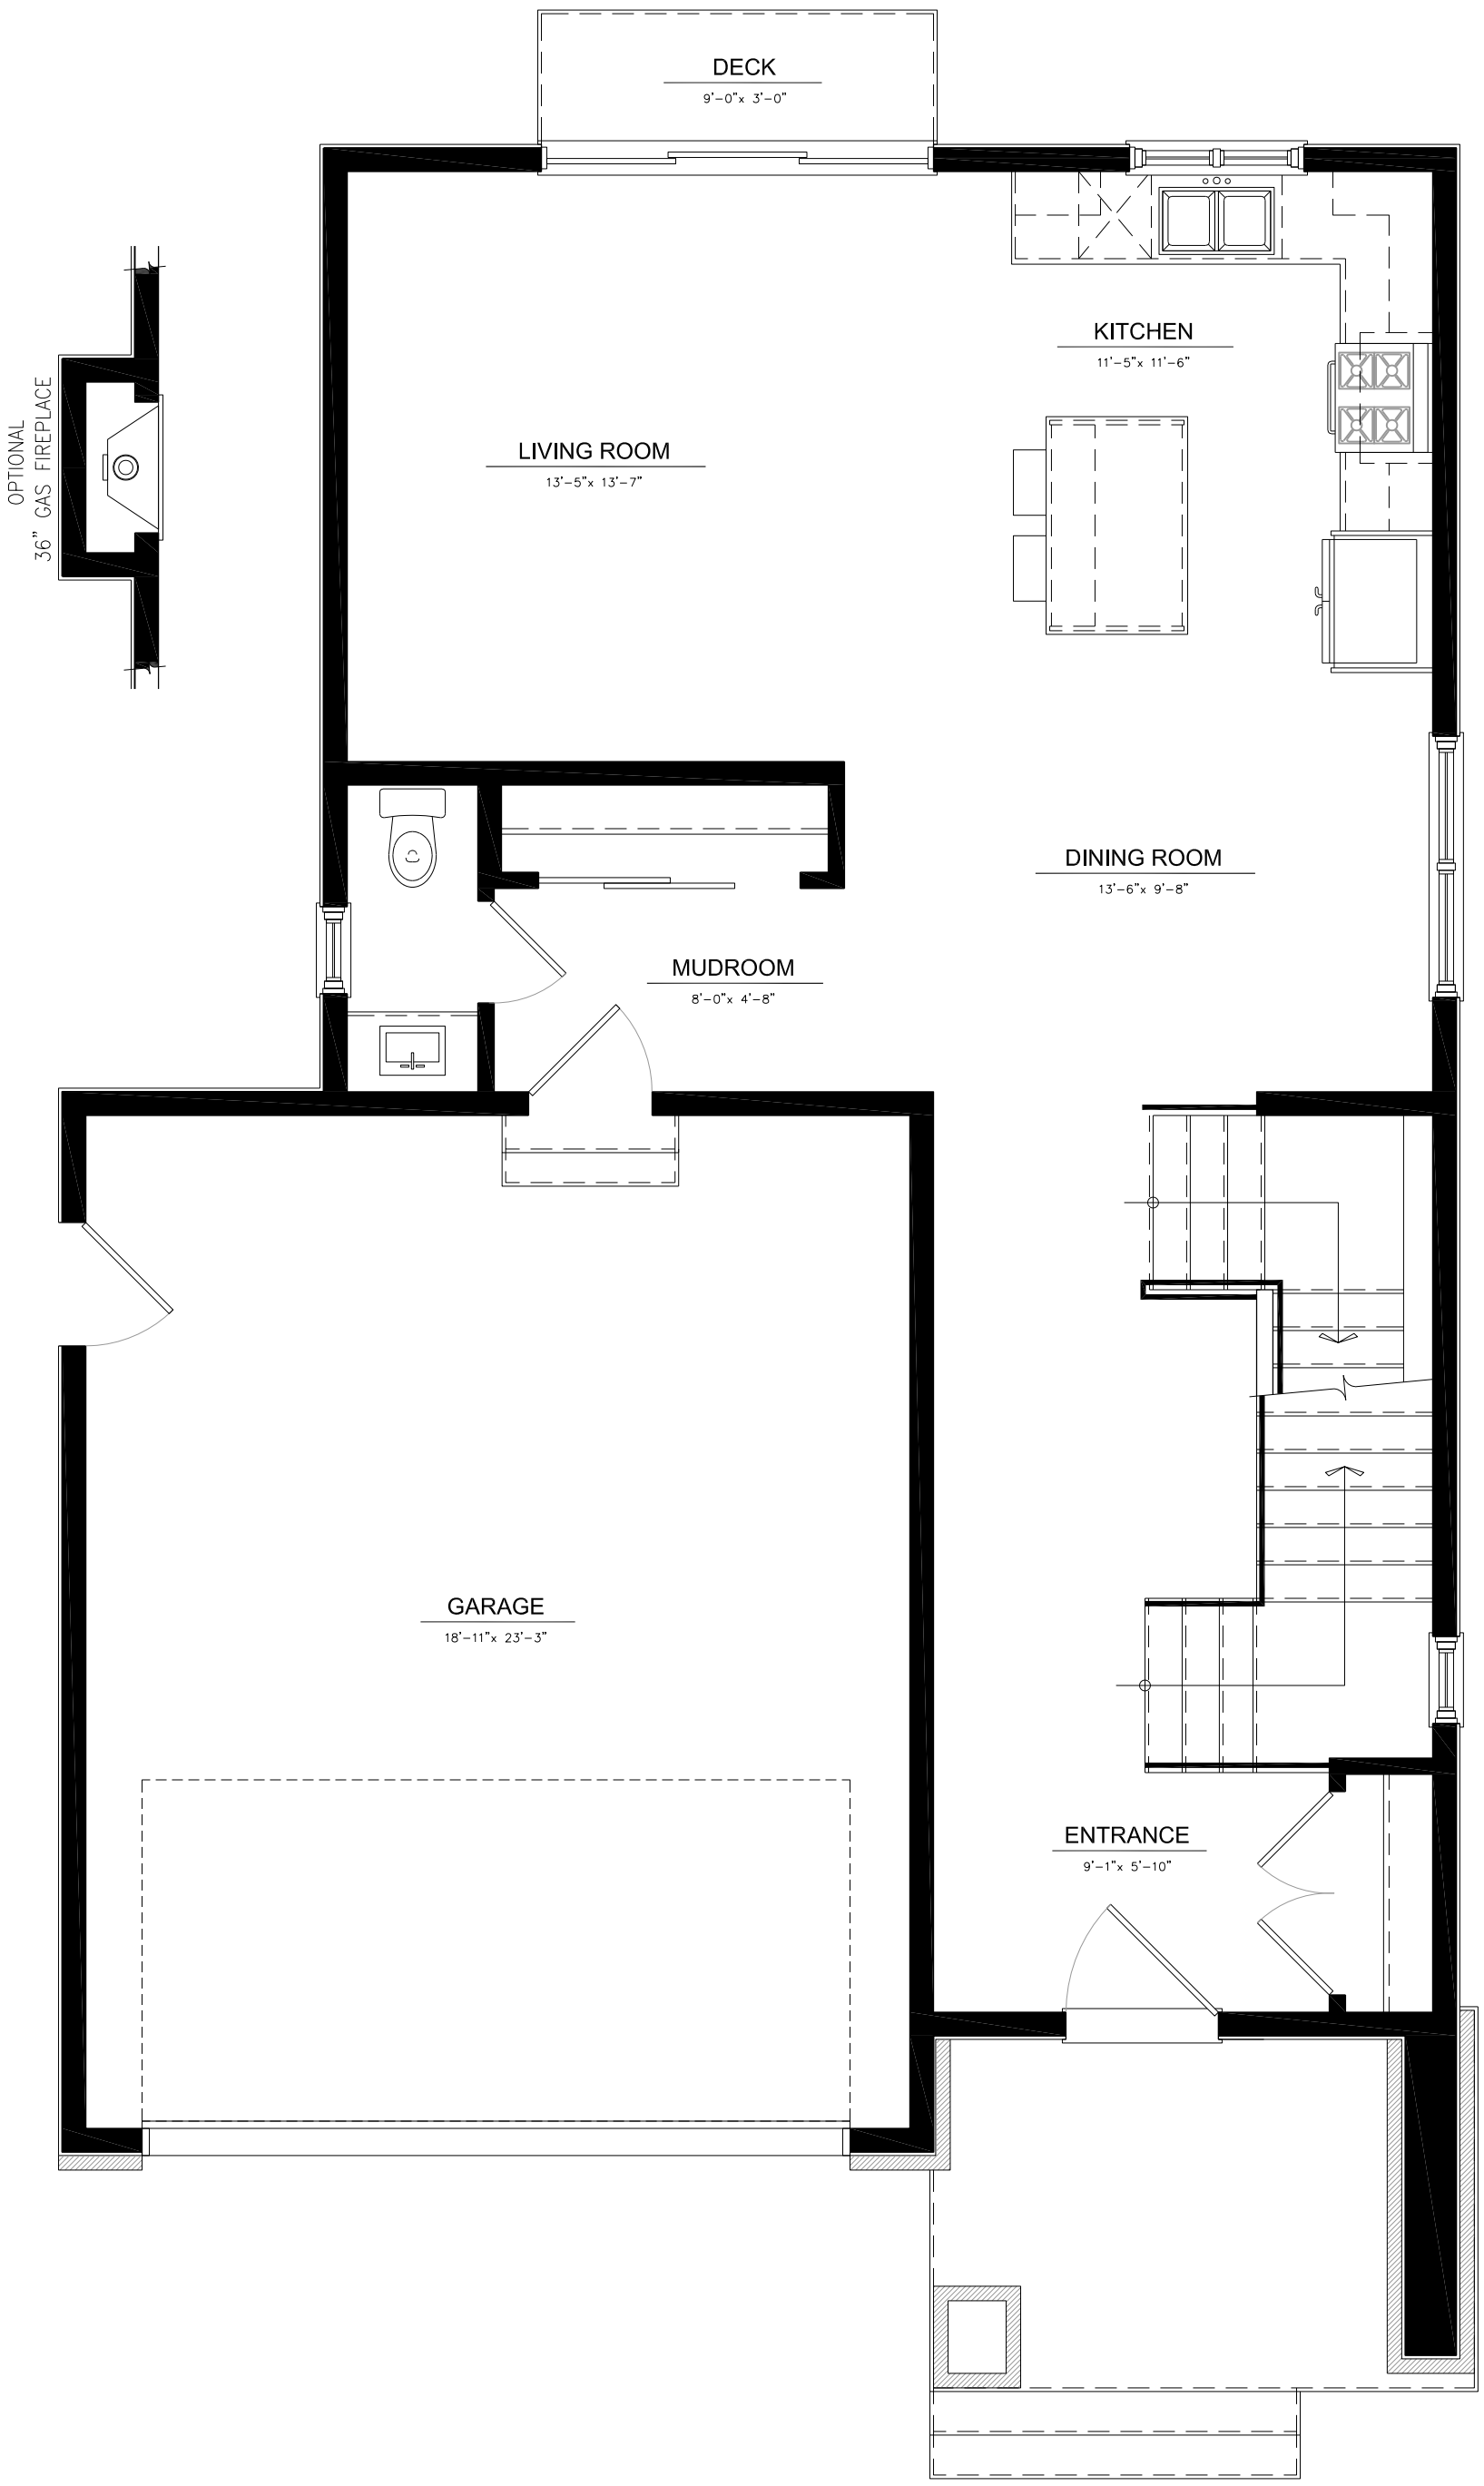

GROUND FLOOR PLAN

SCALE: 1/4" = 1'-0"

GROUND FLOOR:	842 SQ.FT.
DECK | PORCH:	100 SQ.FT.
GARAGE:	440 SQ.FT.

SECOND FLOOR PLAN

SCALE: 1/4" = 1'–0"

SECOND FLOOR: 912 SQ.FT.