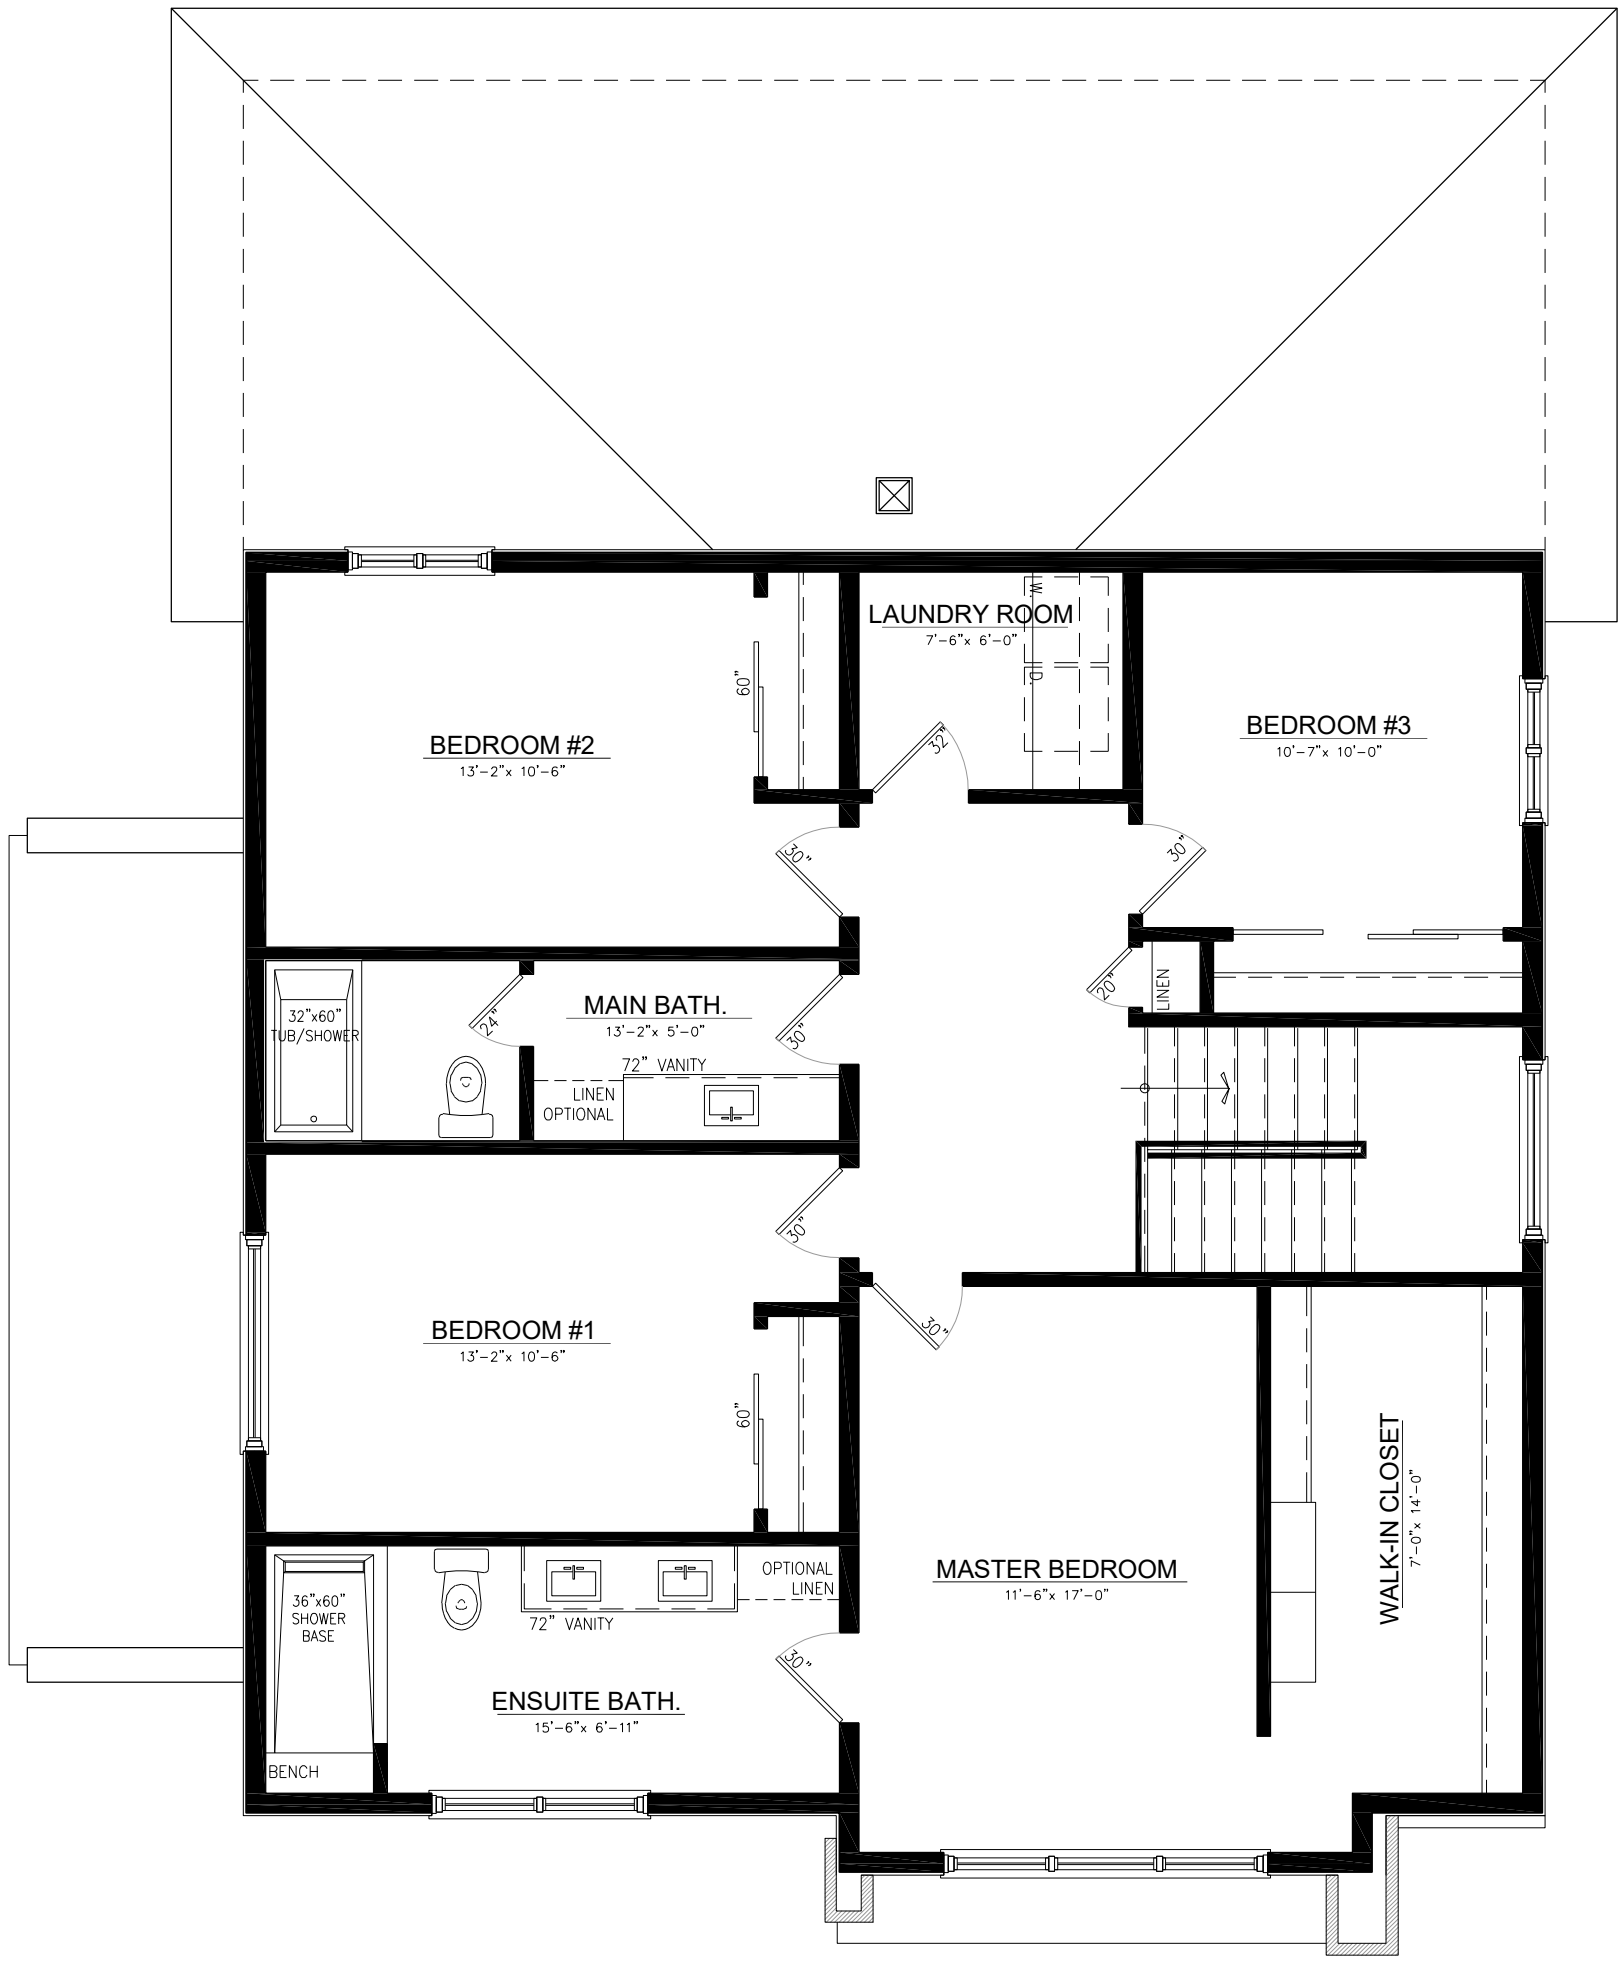

SECOND FLOOR PLAN - 4 BEDROOM | ROSEWOOD

SCALE: 3/16" = 1'-0" | 1208 SQFT

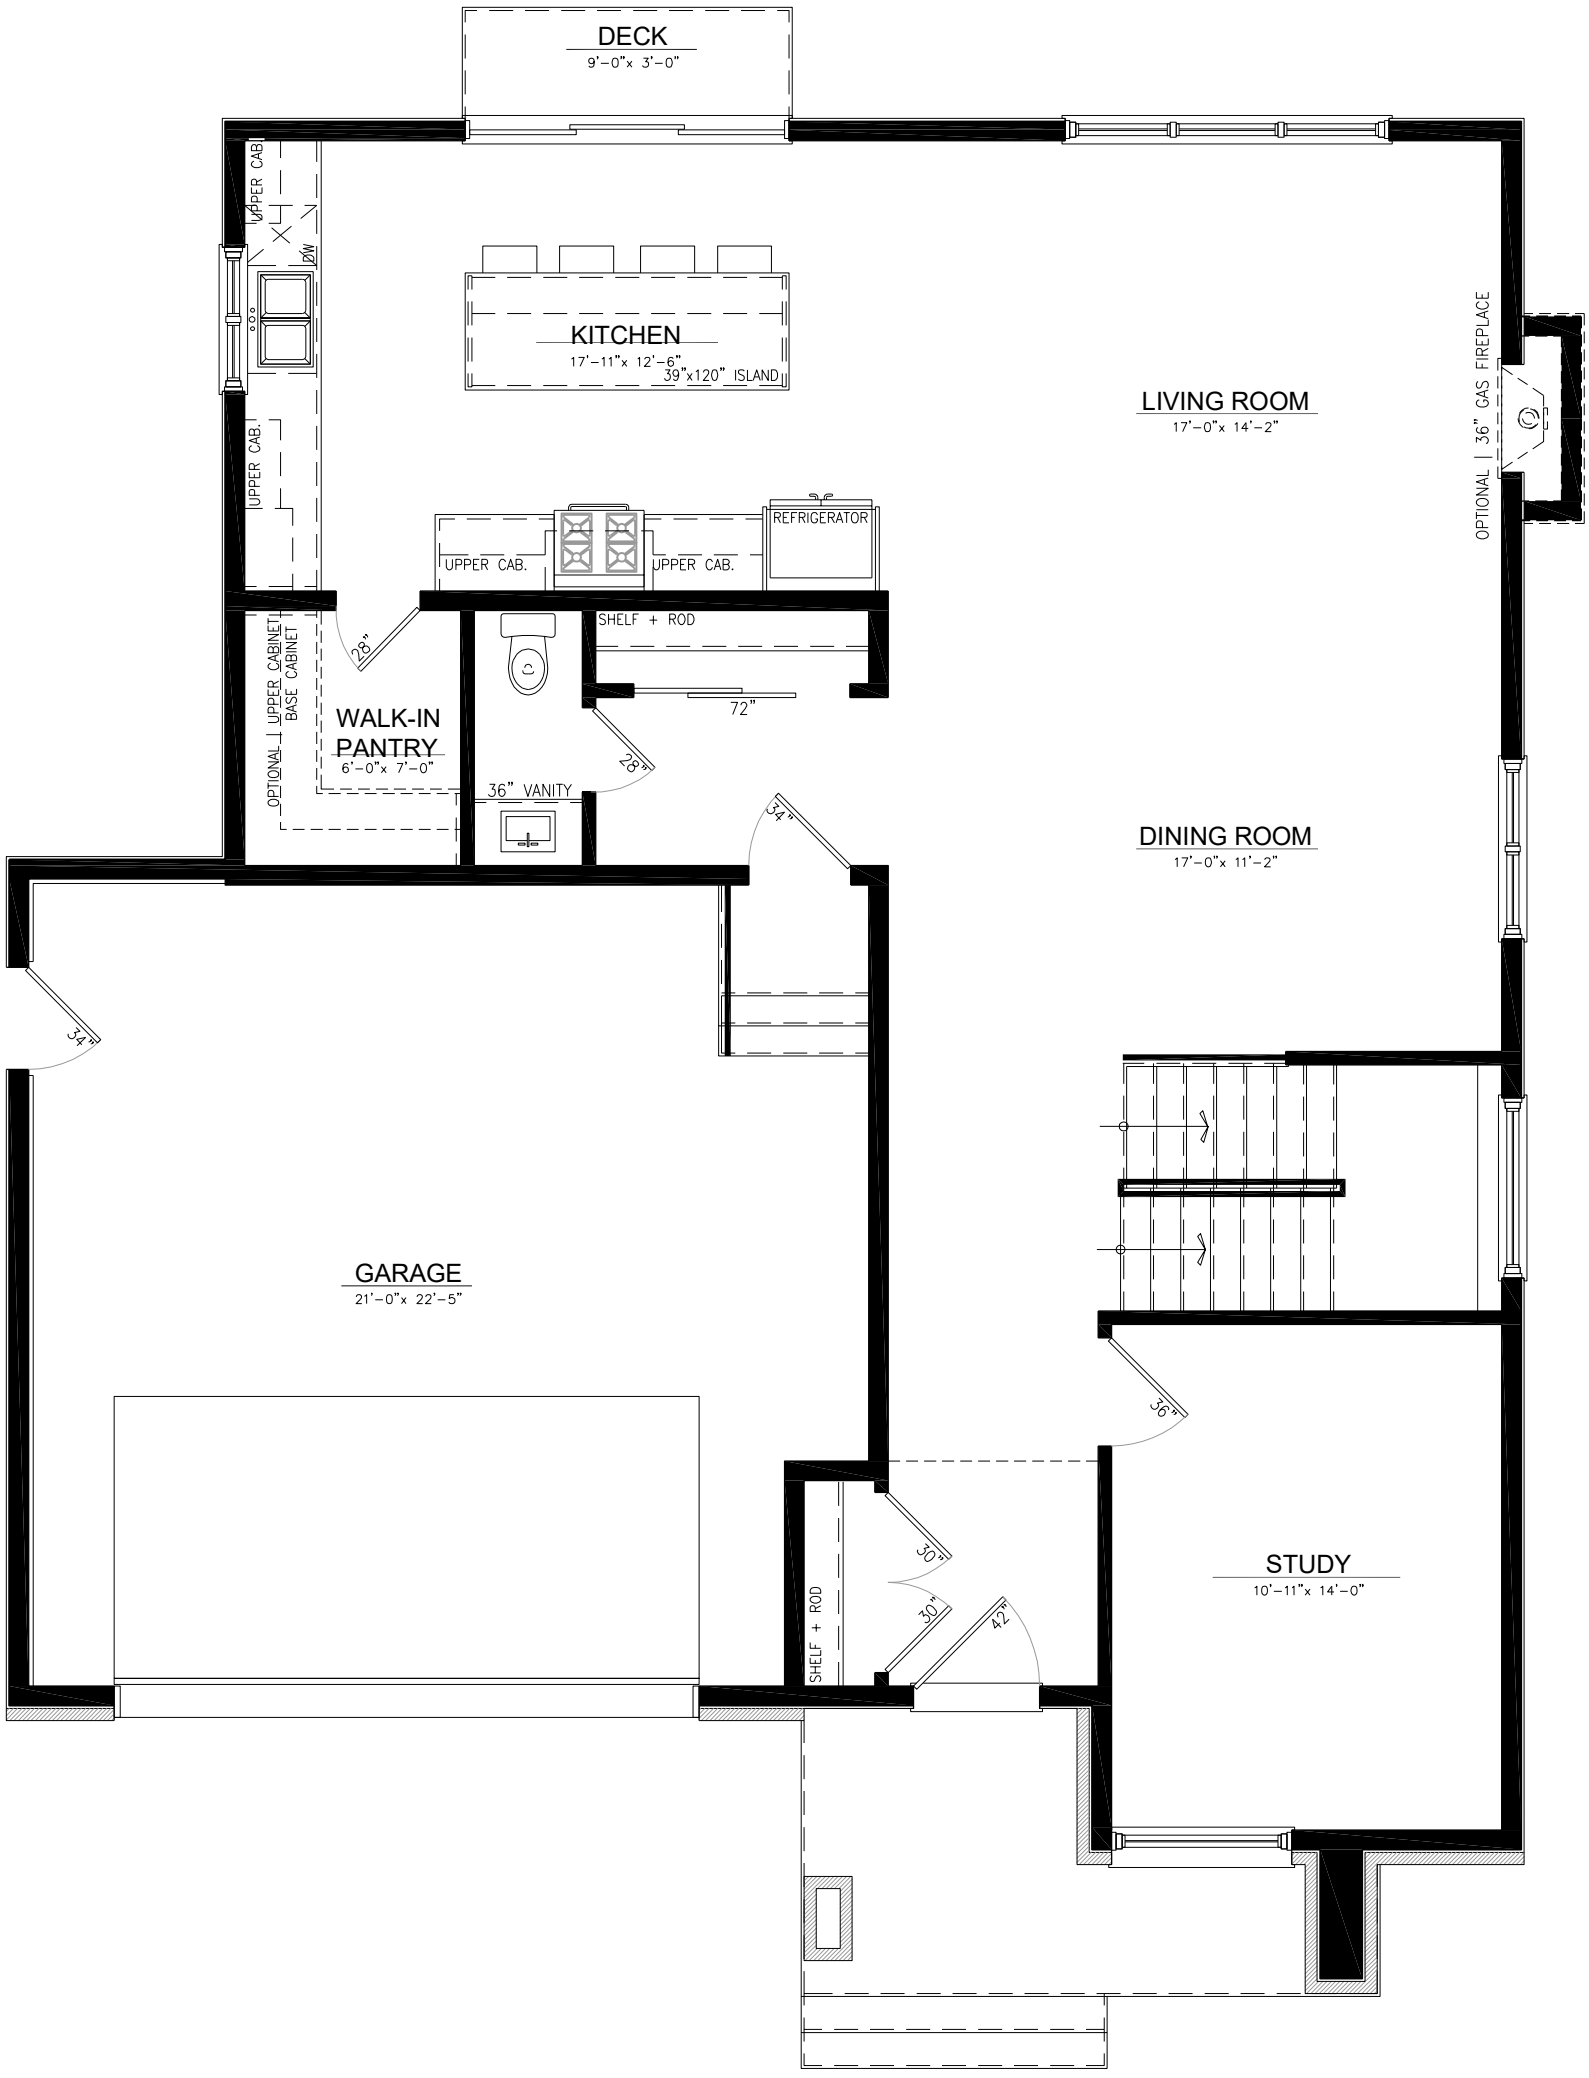

GROUND FLOOR PLAN - ROSEWOOD

SCALE: 3/16" = 1'-0" | 1242 SQFT